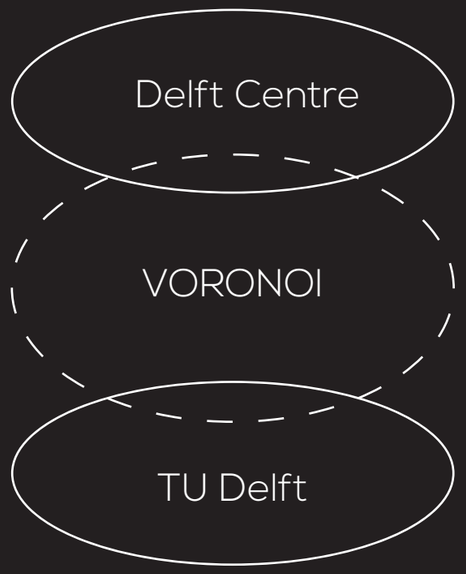

1:1000
MAP

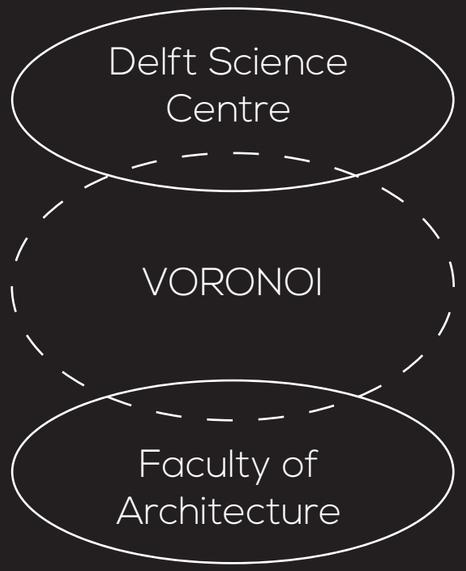

1:500
MAP

DRAWING WHY PUBLIC SPACE

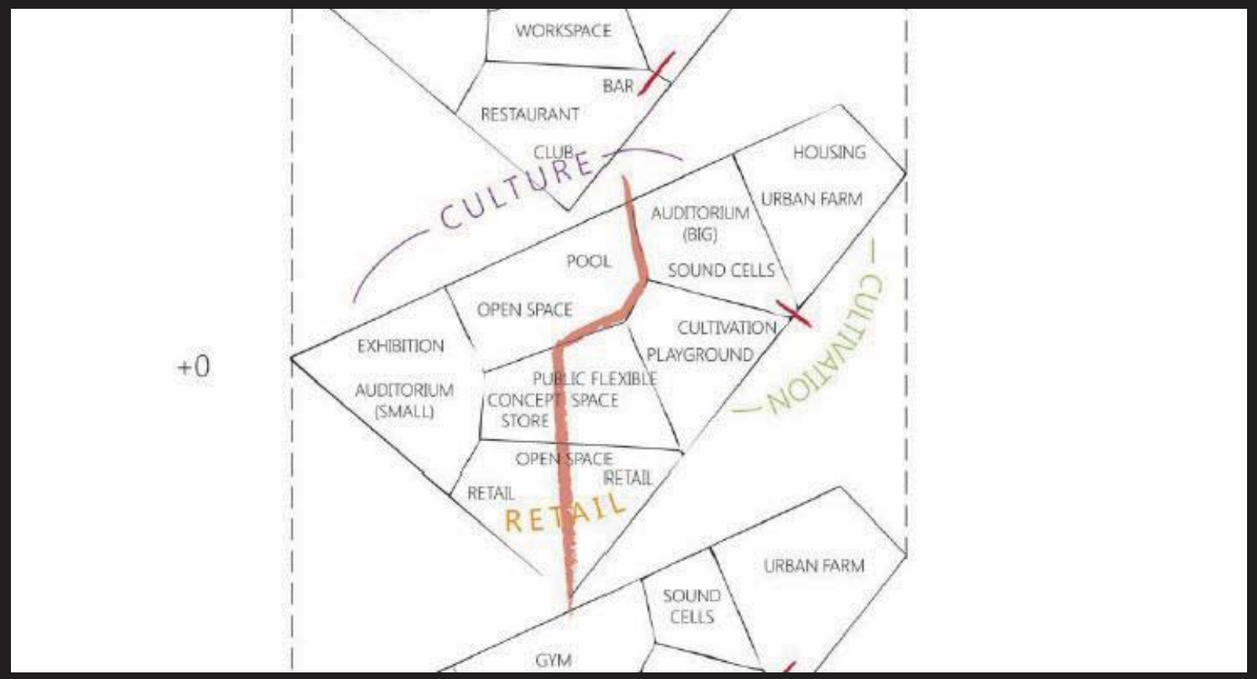

1 location _ POSITION

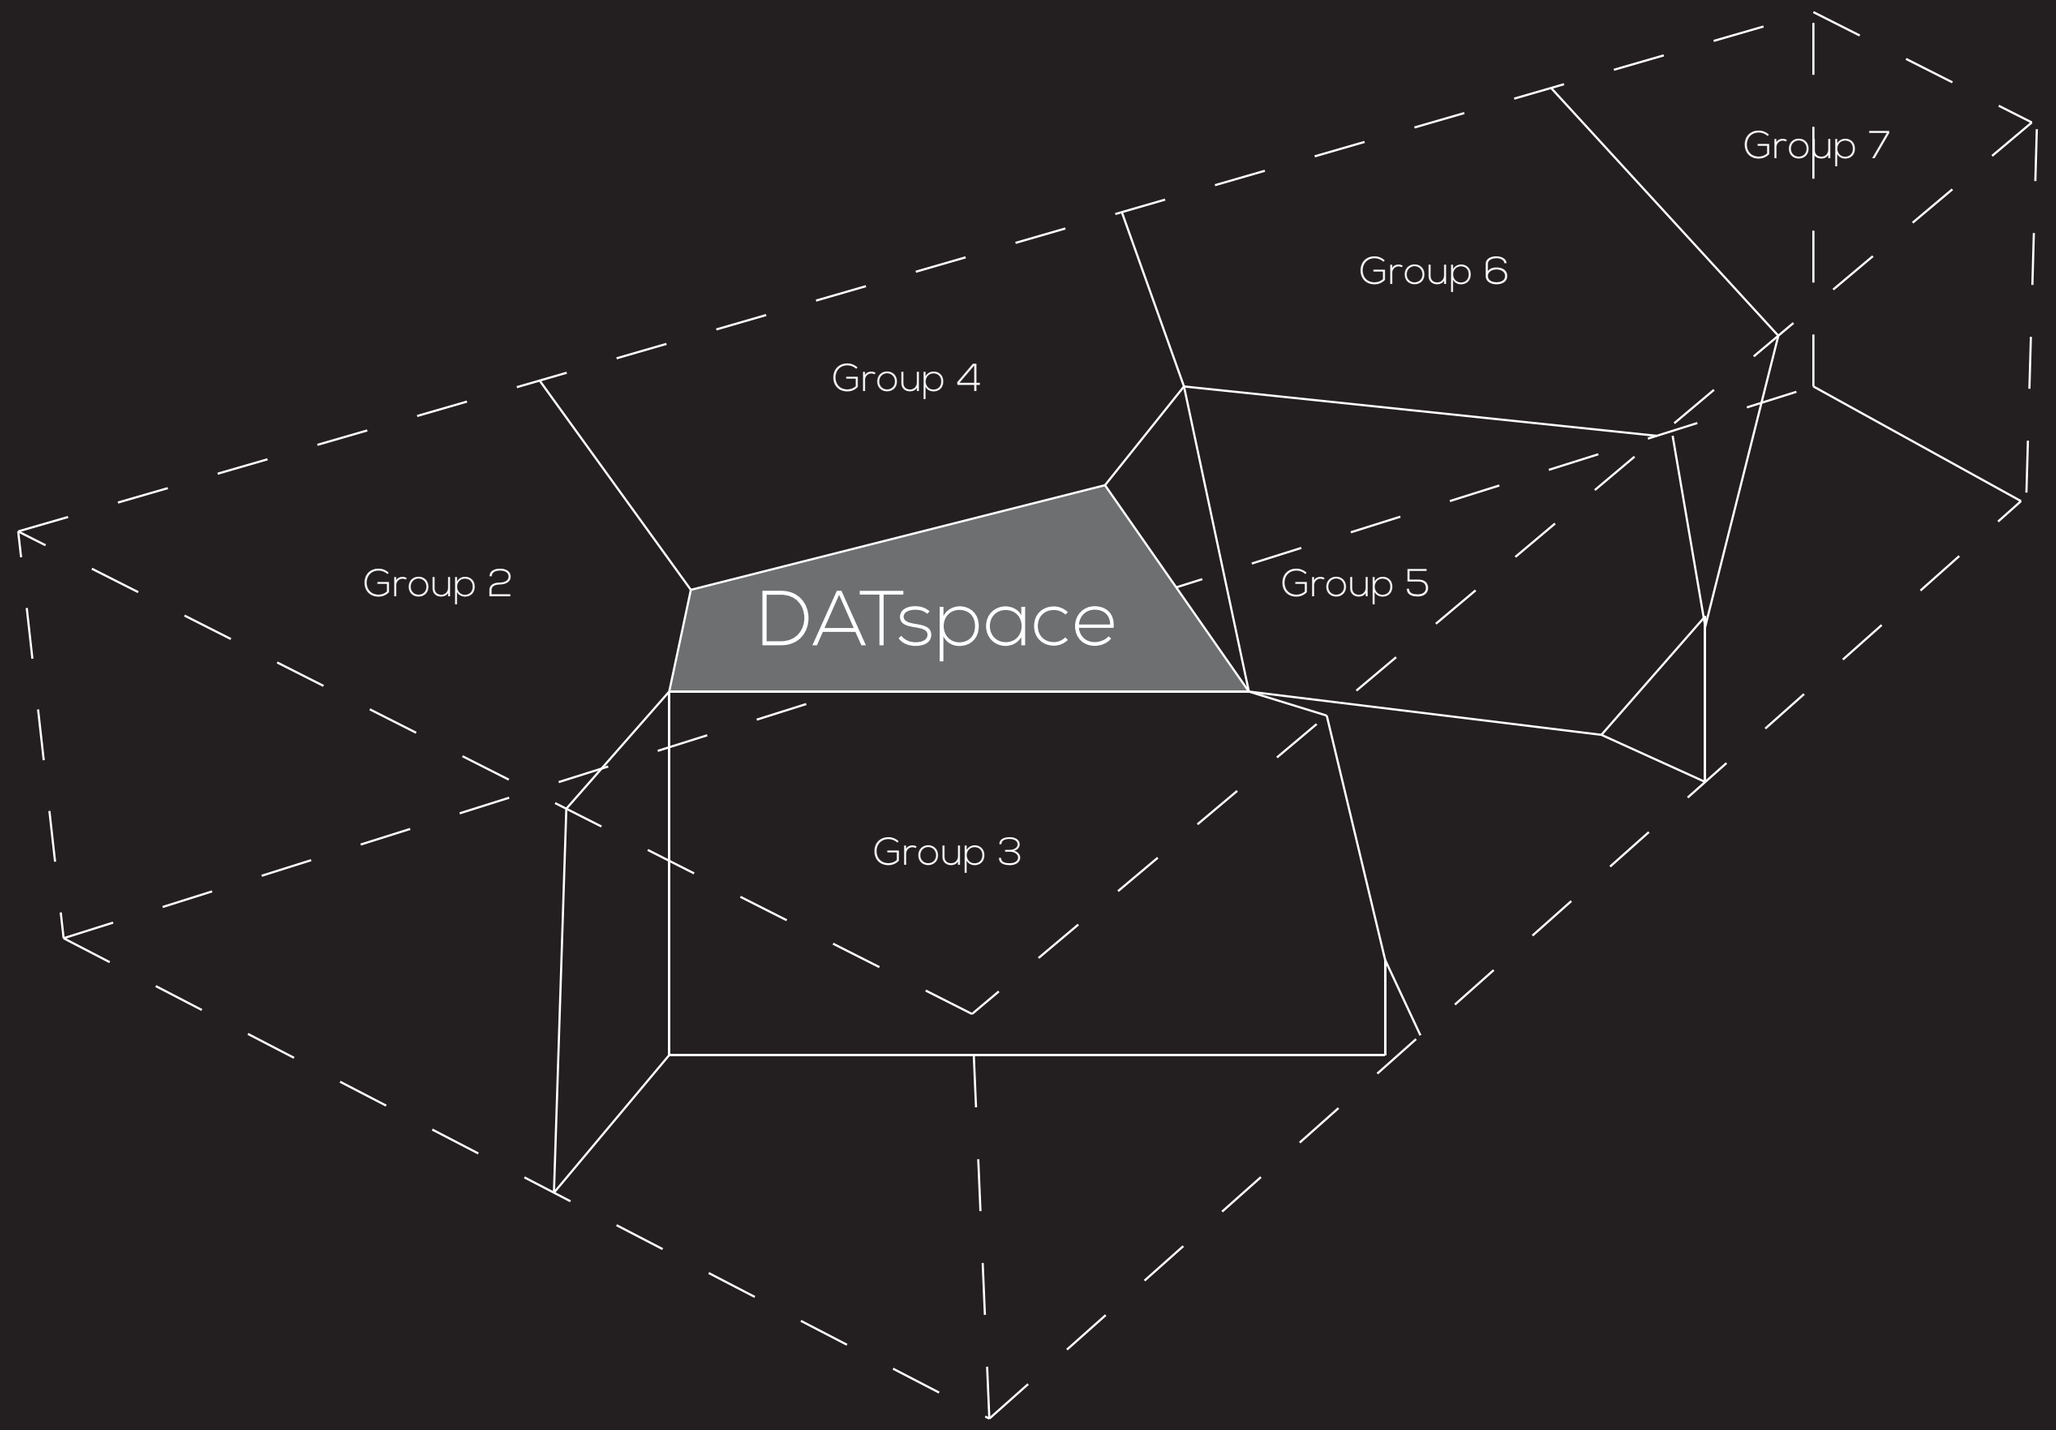

1 location _ POSITION

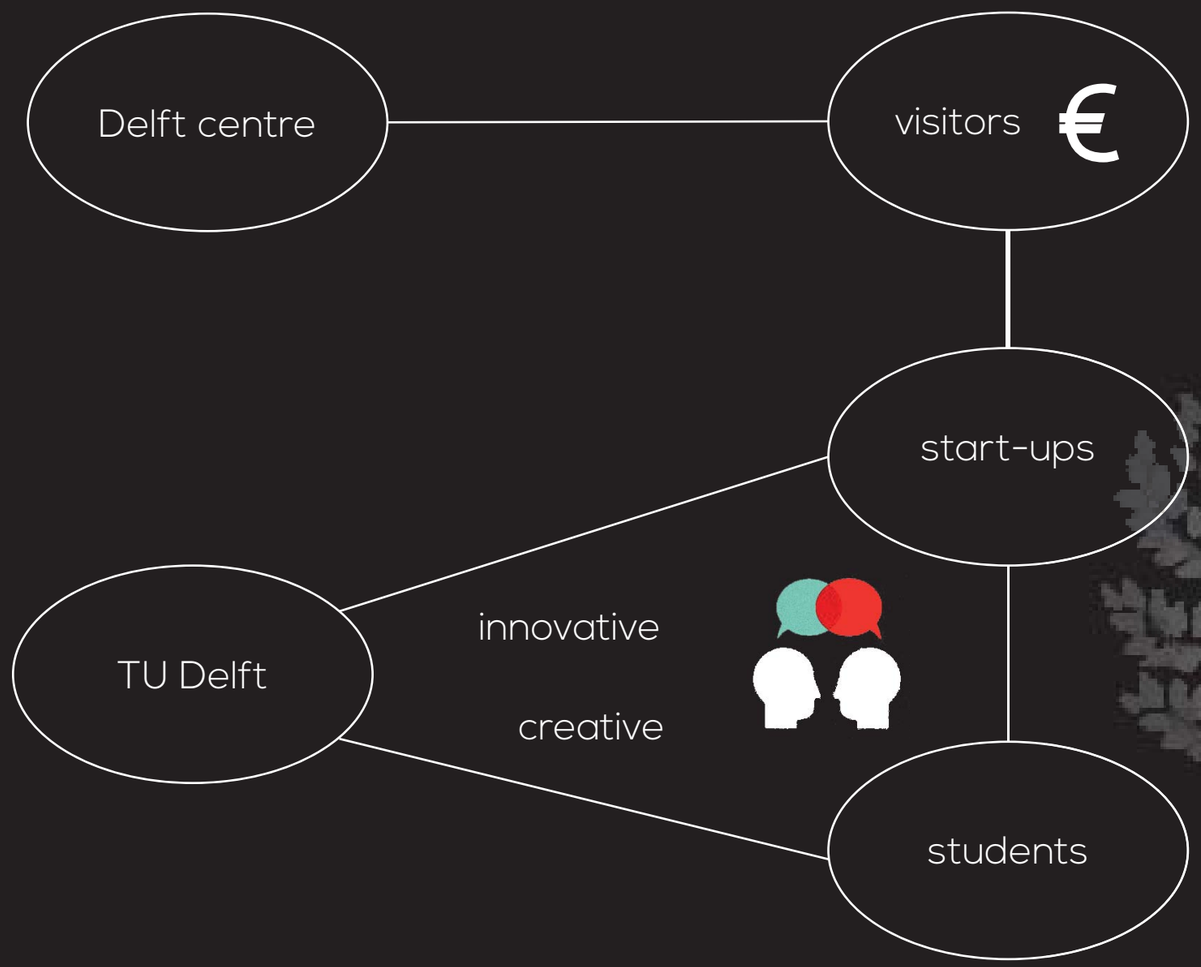

DATspace

people, creativity & innovation

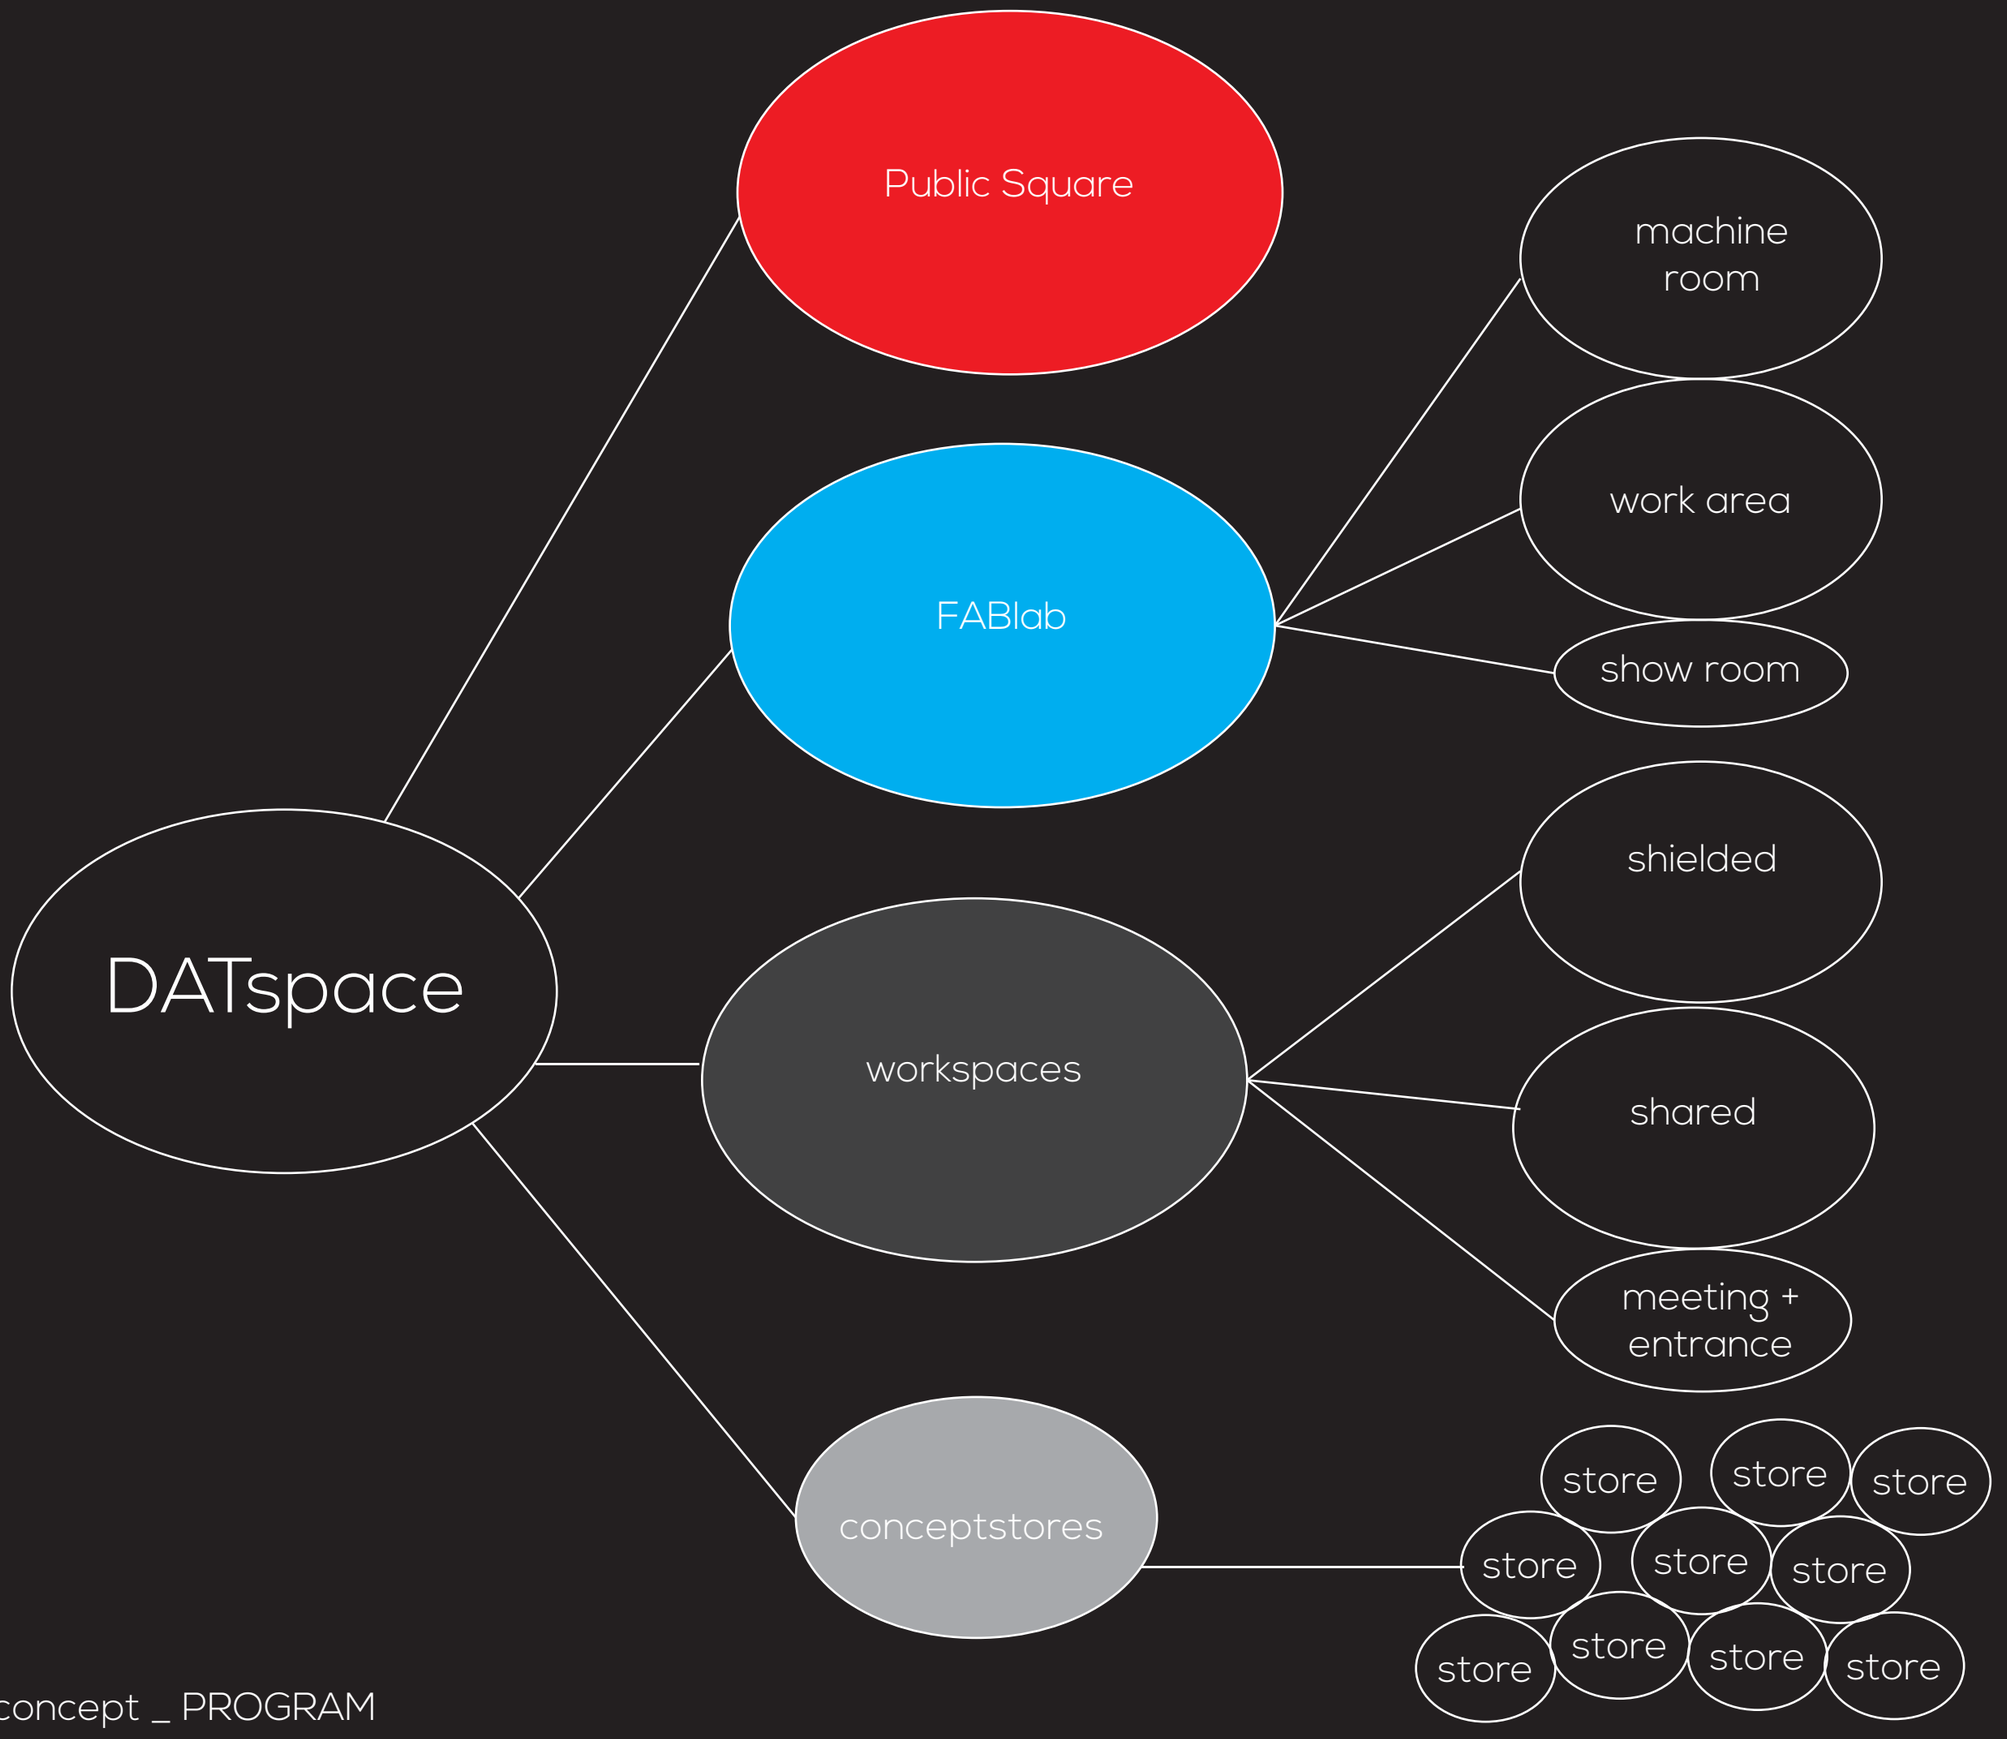

1 location _ concept _ PROGRAM

work area
300m2

20x15x6
LxWxH

showroom
100m2

6x15x6
LxWxH

entrance
100m2

10x10x16
LxWxH

meeting
40m2

8x5x16
LxWxH

machine room
350m2

23x15x6
LxWxH

Public Square

shielded
30x9m2

3x3x3
LxWxH

conceptstores
10x30m2

6x5x3
LxWxH

meeting
40m2

8x5x16
LxWxH

shared
10x30m2

6x5x3
LxWxH

1 location _ concept _RELATION FUNCTIONS

1 location _ concept _RELATION TO OTHERS